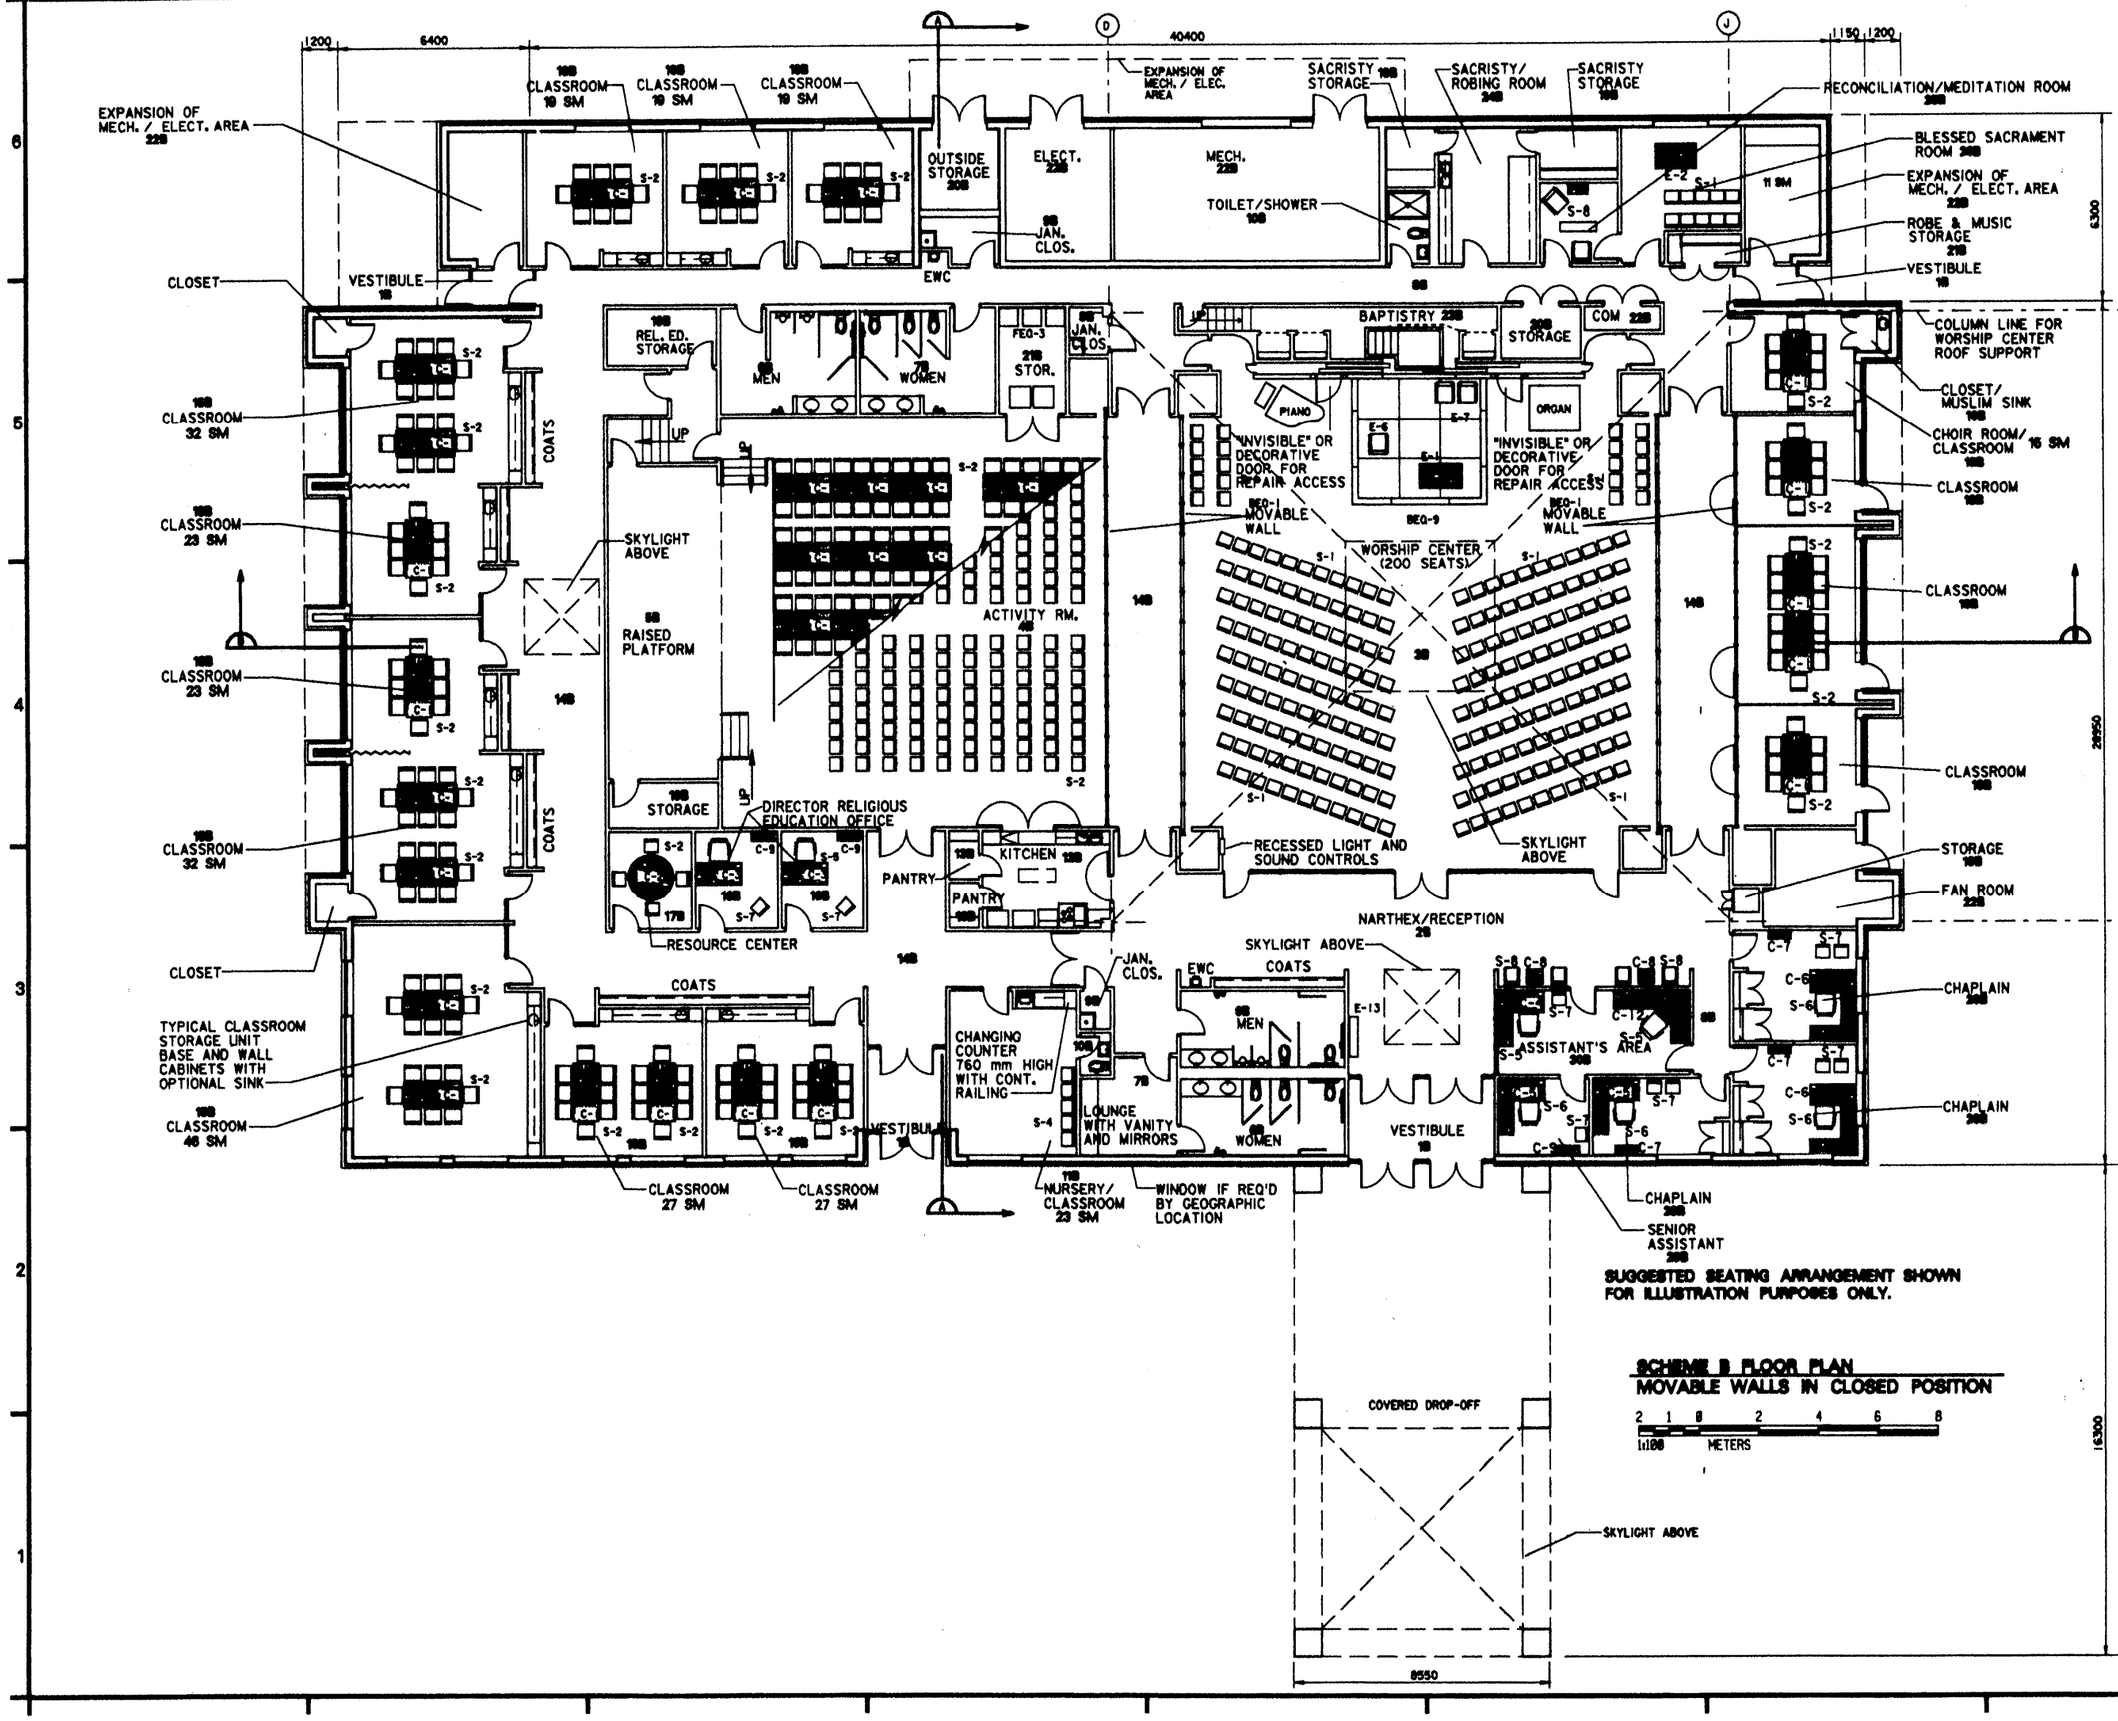

US Army Corps of Engineers Omaha District

DEPARTMENT OF THE ARMY
FACILITIES STANDARDIZATION PROGRAM
ARMY CHAPEL
INTERIOR DESIGN FLOOR PLAN
SCHEME B

Sheet reference number: 15
Sheet 15 of 23