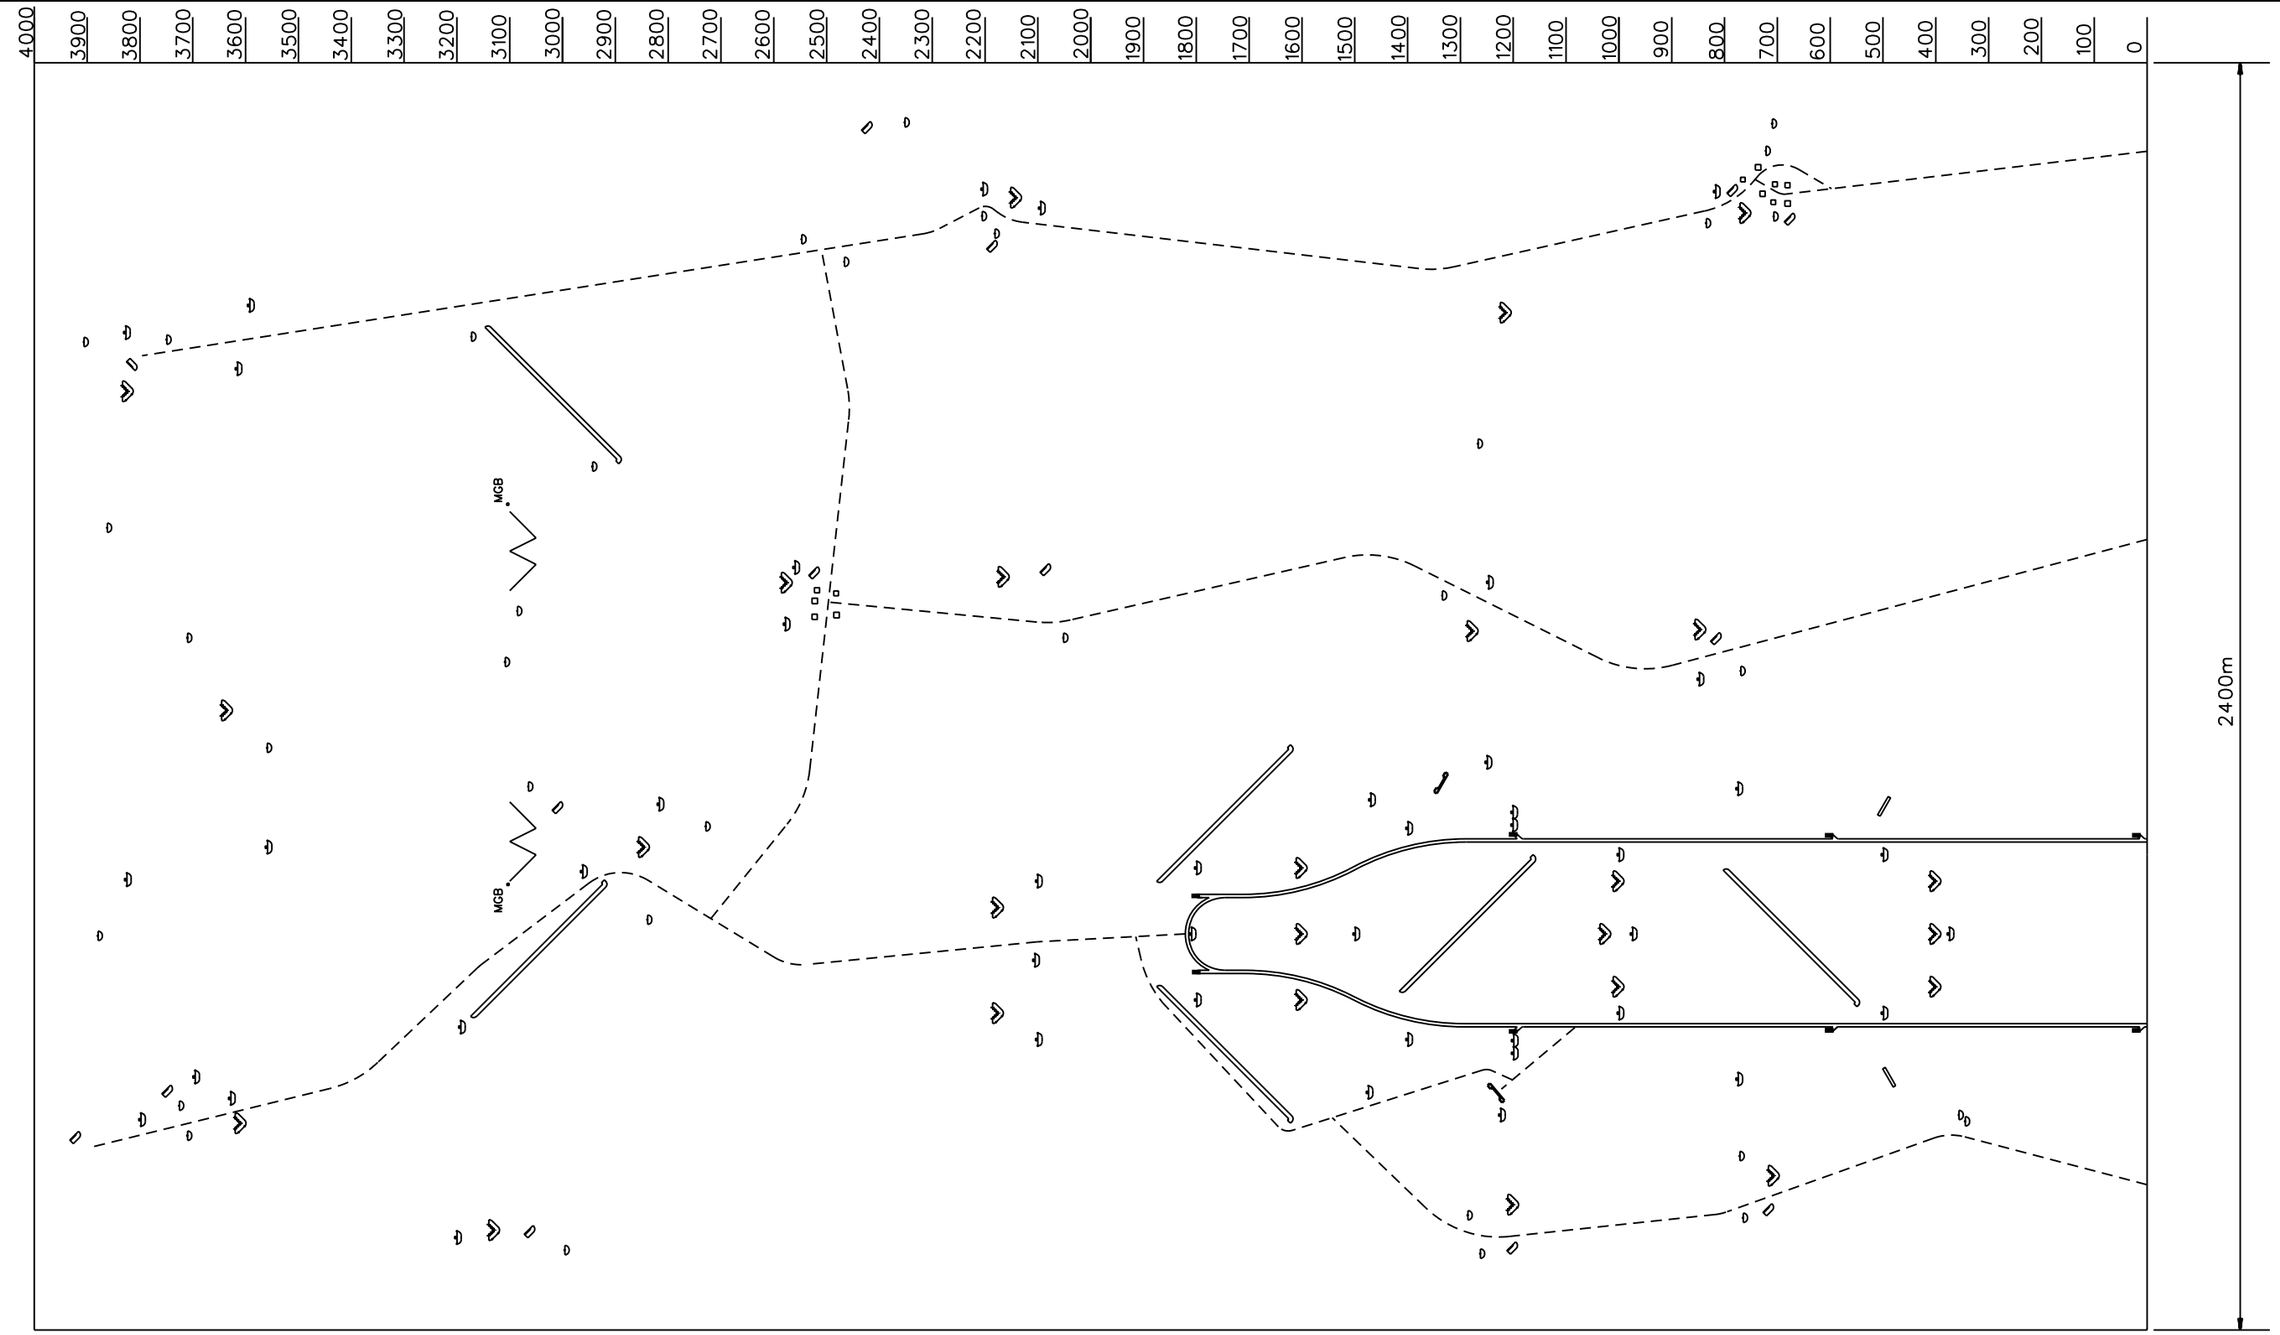

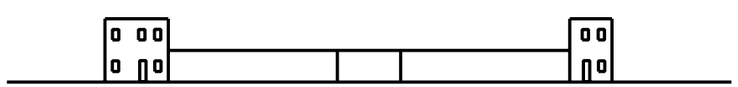

TYPICAL ELEVATION OF BREACH WALL / BUILDING FACADE

LEGEND

- STATIONARY ARMOR TARGET (SAT) EMPLACEMENT
- INFANTRY MOVING TARGET (IMT) EMPLACEMENT
- TRENCH
- FACADE
- STATIONARY INFANTRY TARGET (SIT) EMPLACEMENT
- STATIONARY INFANTRY TARGET (SIT) CLUSTER EMPLACEMENT
- MGB MACHINEGUN BUNKER
- URBAN CLUSTER
- BREACH WALL / BUILDING FACADE WITH SAT LIFTER
- MOVING ARMOR TARGET (MAT) EMPLACEMENT
- MODIFIED MIN. HULLDOWN (ENLARGED)
- QUALIFICATION TRAIL
- SERVICE ROAD/TACTICAL TRAIL

US Army Corps of Engineers

Rev. *	Description	Date	Approved

Designed by: | Date: | Rev.
Dwn by: | Ckd by: | Design file no.
Reviewed by: | Drawing code:
Submitted by: | File name: | Plot scale: | Plot date:

U. S. ARMY ENGINEERING AND SUPPORT CENTER, HUNTSVILLE
HUNTSVILLE, ALABAMA

1 SEP 2006

RANGE AND TRAINING LAND PROGRAM
STANDARD DESIGN MANUAL

FCC= 17870
BATTLE AREA COURSE

Sheet reference number:
BAX-C-01

Sheet of