SEE SHEET C-8 FOR NOTES

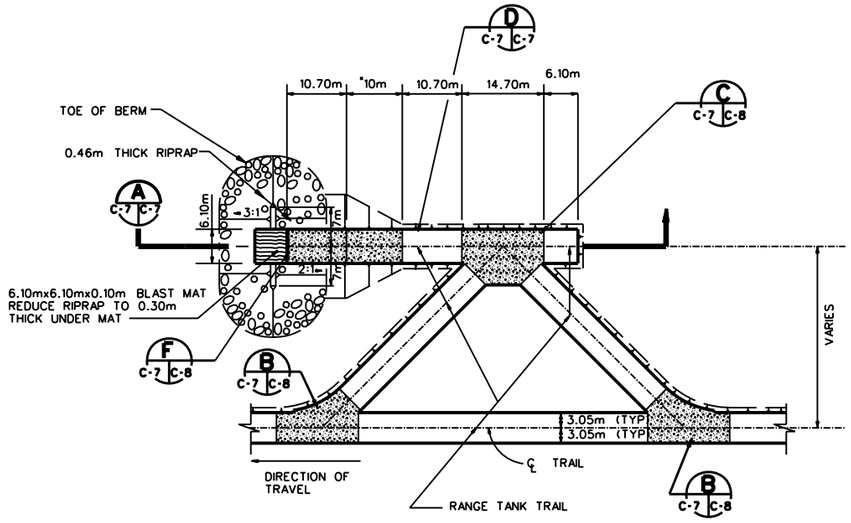

DEFILADE

SCALE: N.T.S.

THE DEFILADE SHOWN IS A TWO TIER DEFILADE TO ACCOMMODATE HULL DOWN AND TURRET DOWN POSITIONS. TO CONVERT FROM THE TWO TIER TO THE MORE COMMON HULL DOWN DEFILADE, DELETE THE INDICATED 10m INCLINED SECTION.

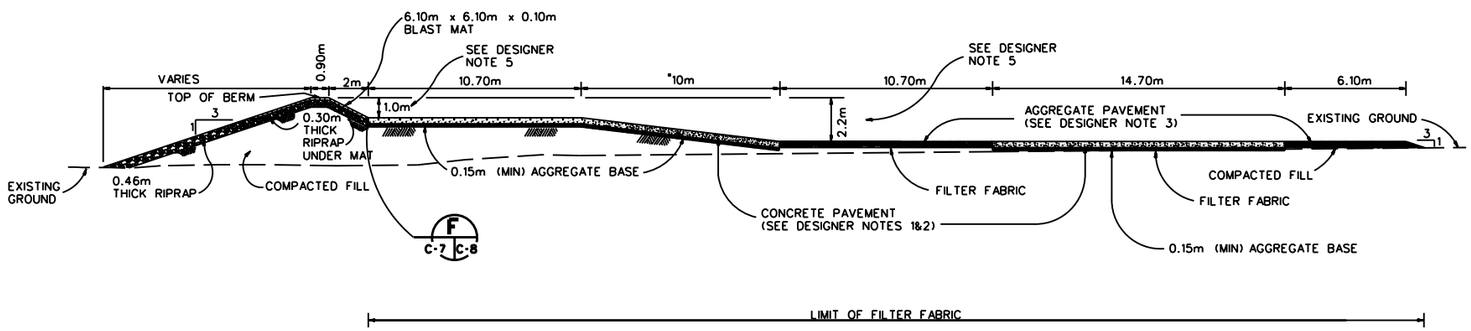

SECTION A

SCALE: N.T.S.

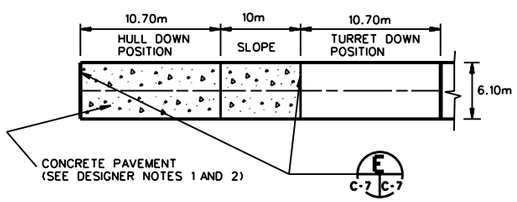

DETAIL TANK PAD D

SCALE : N.T.S.

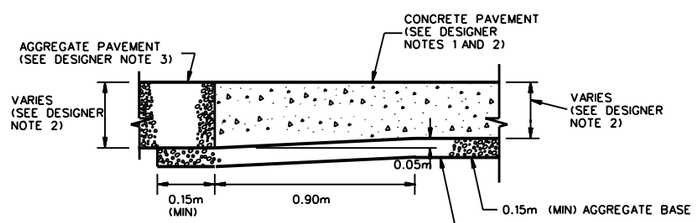

DETAIL THICKENED EDGE E

SCALE : N.T.S.

US Army Corps of Engineers

Rev.	Description	Date	Approved

Designed by: Date: Rev.
Dwn by: Ckd by: Design file no.
Reviewed by: Drawing code:
Submitted by: File name: Plot scale: Plot date:

U. S. ARMY ENGINEERING AND SUPPORT CENTER, HUNTSVILLE
HUNTSVILLE, ALABAMA

30 MAY 2006

RANGE AND TRAINING LAND PROGRAM
STANDARD DESIGN MANUAL

DEFILADE (1 of 2)

Sheet reference number:
CD-07

Sheet of