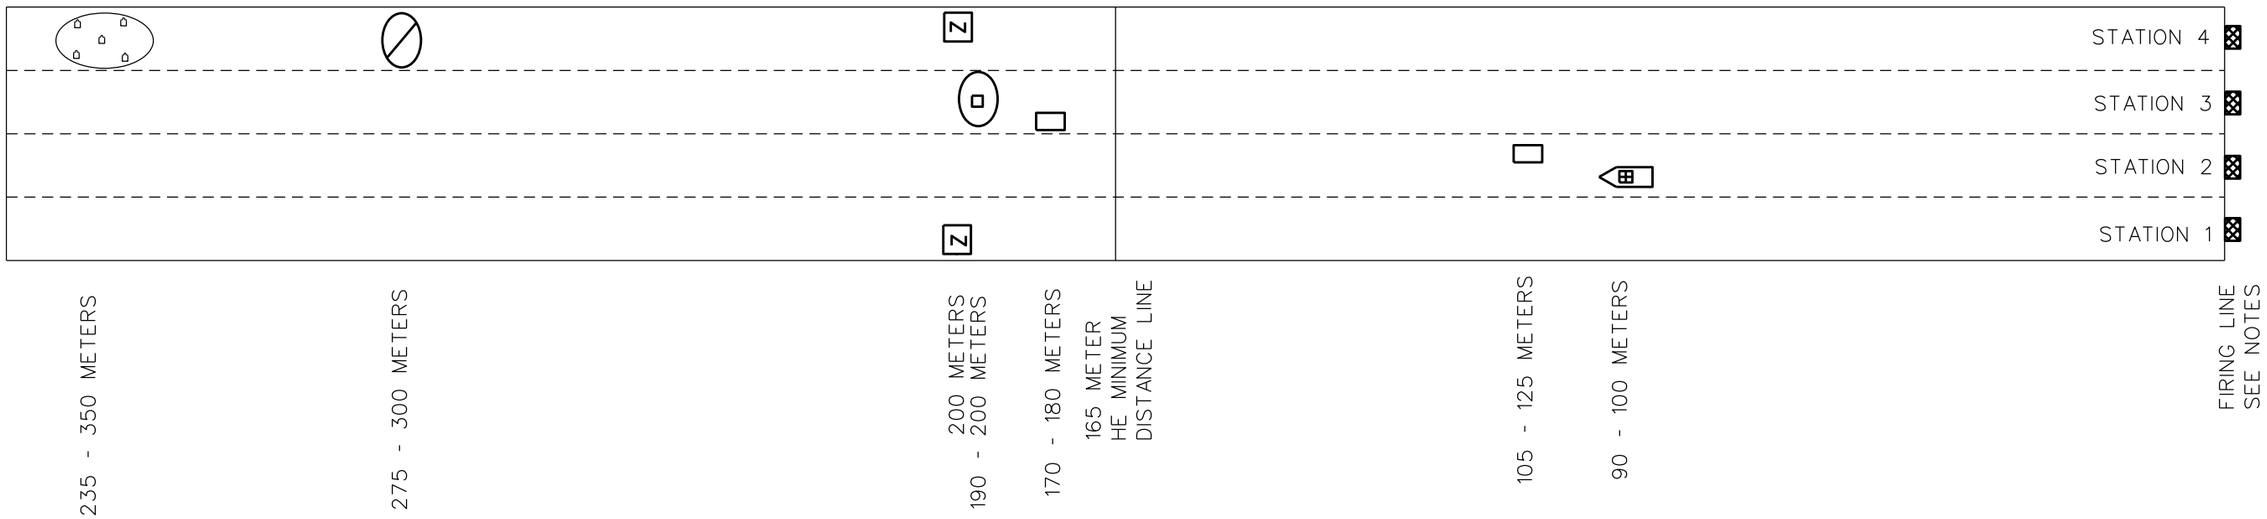

LEGEND:

- WINDOW FACADE
- BUNKER
- ZERO TARGETS
- AUTOMATIC WEAPON POSITION
- TROOPS IN OPEN EMPLACEMENT
- TROOPS IN OPEN

NOTES:

10 METER WIDE LANES

STATION 1-(ZERO)
SANDBAG PRONE FIGHTING POSITION.

STATION 2-(CLOSE RANGE-KNEELING)
LOGWALL 4' HIGH.

STATION 3-(MID RANGE-STANDING)
STANDARD FOXHOLE.

STATION 4-(LONG RANGE-PRONE)
SANDBAG PRONE FIGHTING POSITION.

US Army Corps of Engineers

Rev. #	Description	Date	Approved

Designed by:
Dwn by:
Cktd by:
Reviewed by:
Submitted by:
Date:
Rev.
Design file no.
Drawing code:
File name:
Pen color:
Pen table:

U. S. ARMY ENGINEERING AND SUPPORT CENTER, HUNTSVILLE
HUNTSVILLE, ALABAMA

09 FEB 2010

RANGE AND TRAINING LAND PROGRAM
STANDARD DESIGN MANUAL

FCC= 17884
GRENADE LAUNCHER RANGE

Sheet reference number:
GLR-C-01