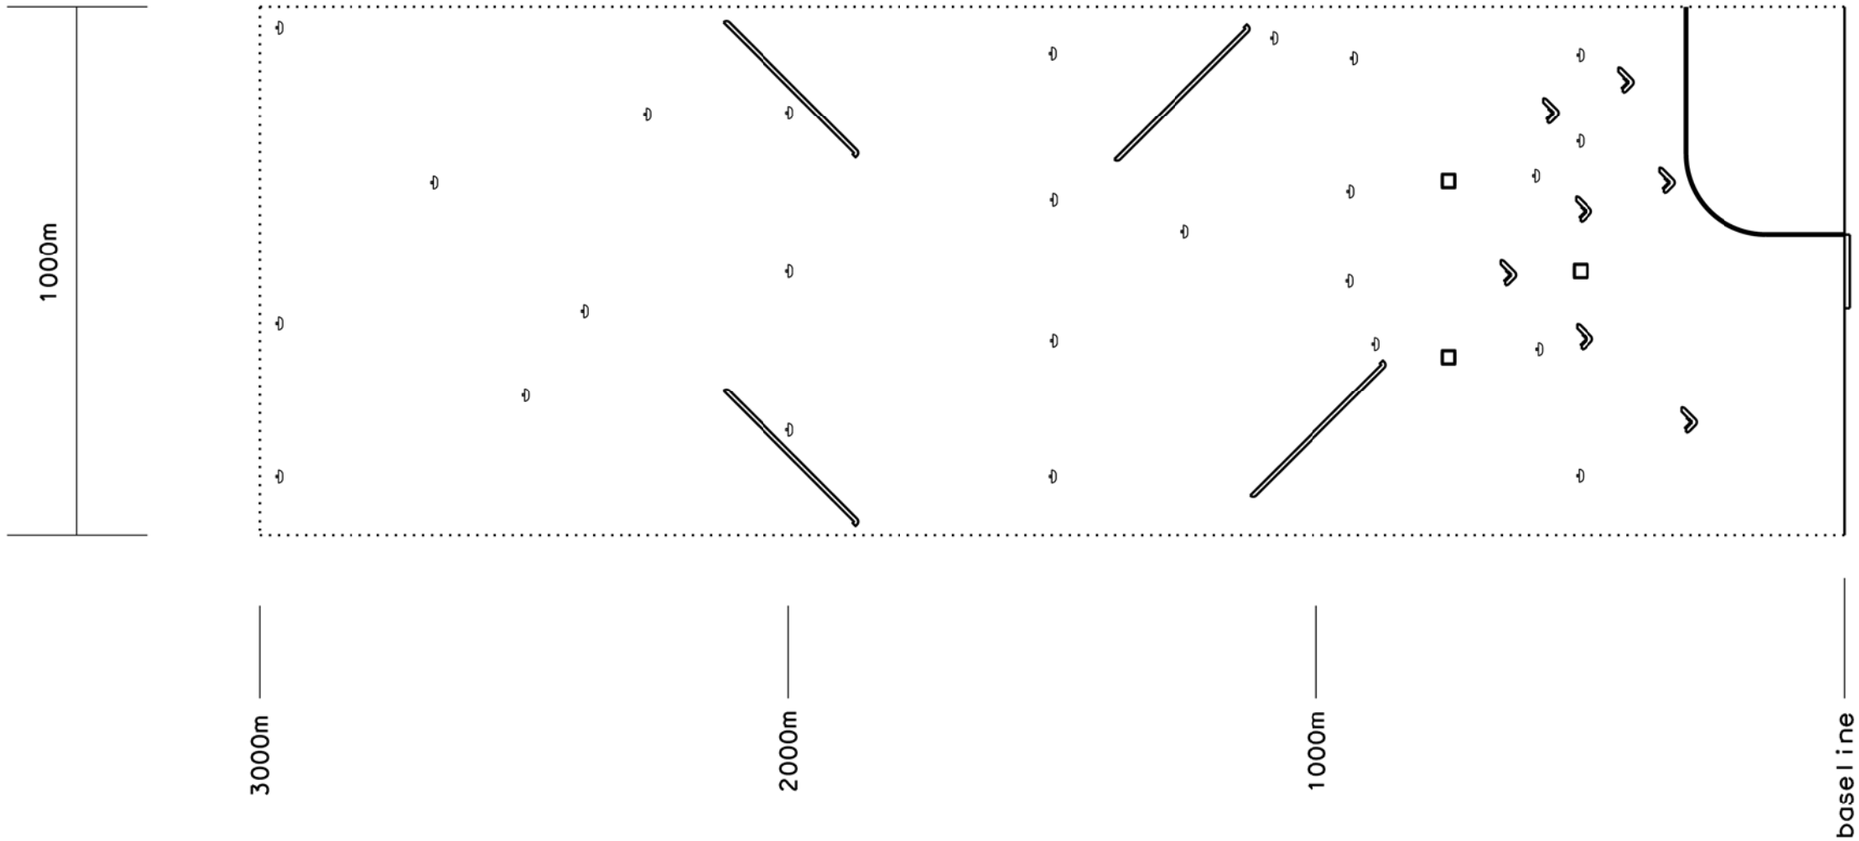

LEGEND

MOVING ARMOR TARGET (MAT) EMPLACEMENT

STATIONARY ARMOR TARGET (SAT) EMPLACEMENT

INFANTRY TARGET EMPLACMENT CLUSTER (6 SIT'S and 1 - 15m MIT)

ZERO PANEL

COURSE ROAD

US Army Corps of Engineers

Rev.	Description	Date	Approved
Rev. *			

Designed by: | Date: | Rev.
Dwn by: | Ckd by: | Design file no.
Reviewed by: | Drawing code:
Submitted by: | File name / Plot scale / Plot scale:

U. S. ARMY ENGINEERING AND SUPPORT CENTER, HUNTSVILLE
HUNTSVILLE, ALABAMA

25 AUG 2005

RANGE AND TRAINING LAND PROGRAM
STANDARD DESIGN MANUAL

FCC* ##### STATIONARY GUNNERY RANGE

Sheet reference number:
SGR-C-01

Sheet of