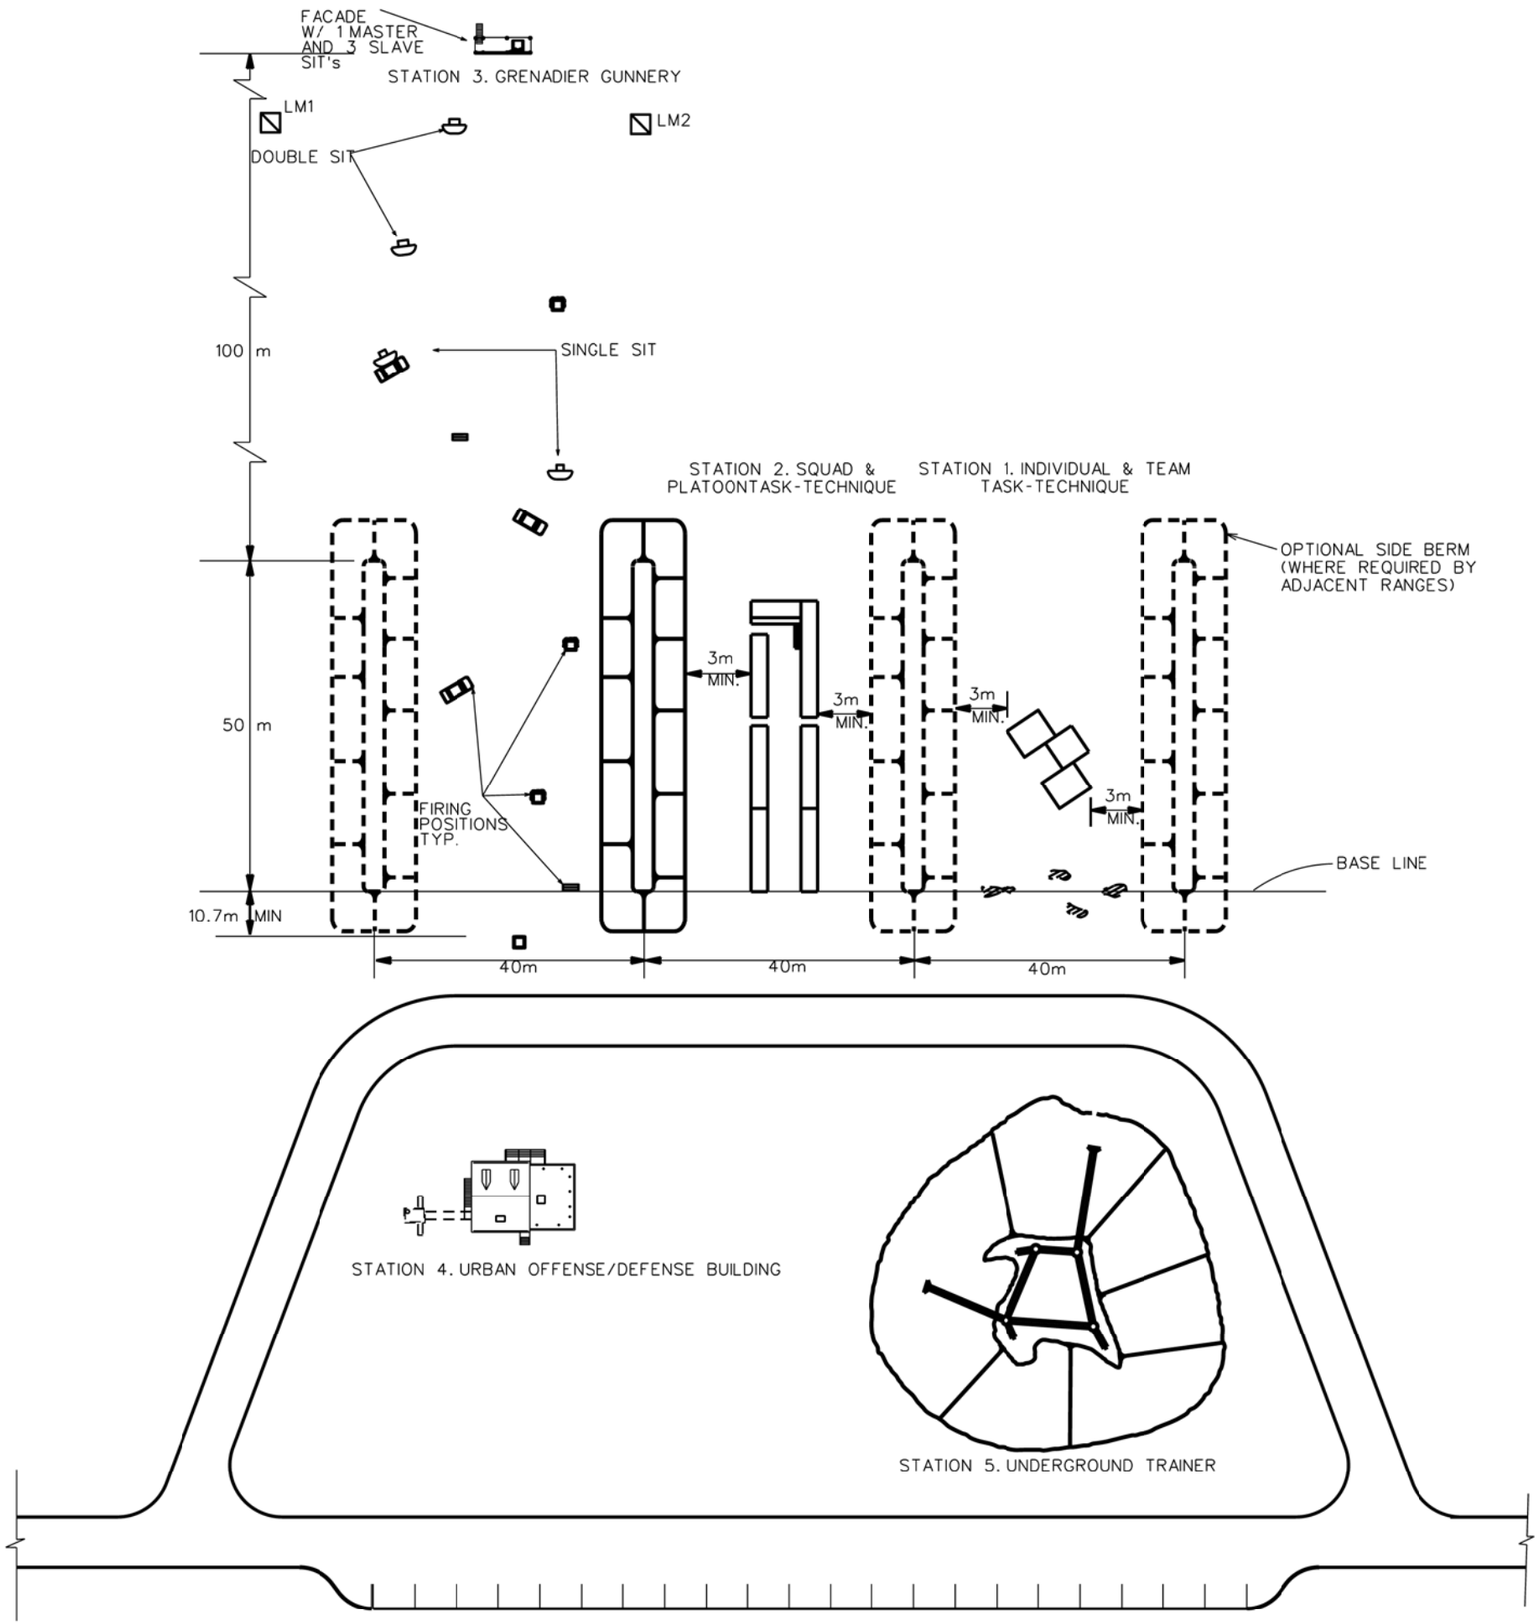

LEGEND:

- CONTROL SHED
- COVER (SEE NOTE 2)
- LM — LIMIT MARKER
- RUBBLE
- BERM
- JUNK VEHICLE
- HASTY POSITION
- SHORT WALL
- SANDBAG/SOIL TARGET BERM (SIT EMPLACEMENT)
- TARGET OUTLET (T.O.)

NOTES:

1. SEE LEGEND FOR IDENTIFICATION OF COVER, FIRING POSITIONS, AND OTHER FEATURES.
2. COVER IS IDENTIFIED AS TREES, BRUSH OR OTHER FORMS OF VEGETATION THAT COVER THE AREAS INDICATED.
3. PROVIDE BERMS OF ADEQUATE HEIGHT AND LENGTH TO PROTECT PERSONNEL IN ADJACENT ACTIVITIES.
4. ONLY TRAINING ROUNDS WILL BE USED ON THE GRENADIER GUNNERY STATION.

US Army Corps of Engineers

Rev.	Description	Date	Approved

Designed by: Date: Rev.
Dwn by: Ckd by: Design file no.
Reviewed by: Drawing code:
Submitted by: File name: File code: Plot scale:

U. S. ARMY ENGINEERING AND SUPPORT CENTER, HUNTSVILLE
HUNTSVILLE, ALABAMA

MAY 2010

RANGE AND TRAINING LAND PROGRAM
STANDARD DESIGN MANUAL

URBAN ASSAULT COURSE

SITE LAYOUT

Sheet reference number:
UAC-C-01