COMBINED ARMS COLLECTIVE TRAINING FACILITY (CACTF)

RECOMMENDED TRAINING BUILDINGS

1 School
1 Church/cemetery
1 Police station/Jail
1 Hotel
9 Residences
4 Businesses
1 Townhouse
1 Bank
2 Warehouses
1 Government Building
1 Office
1 Service Station

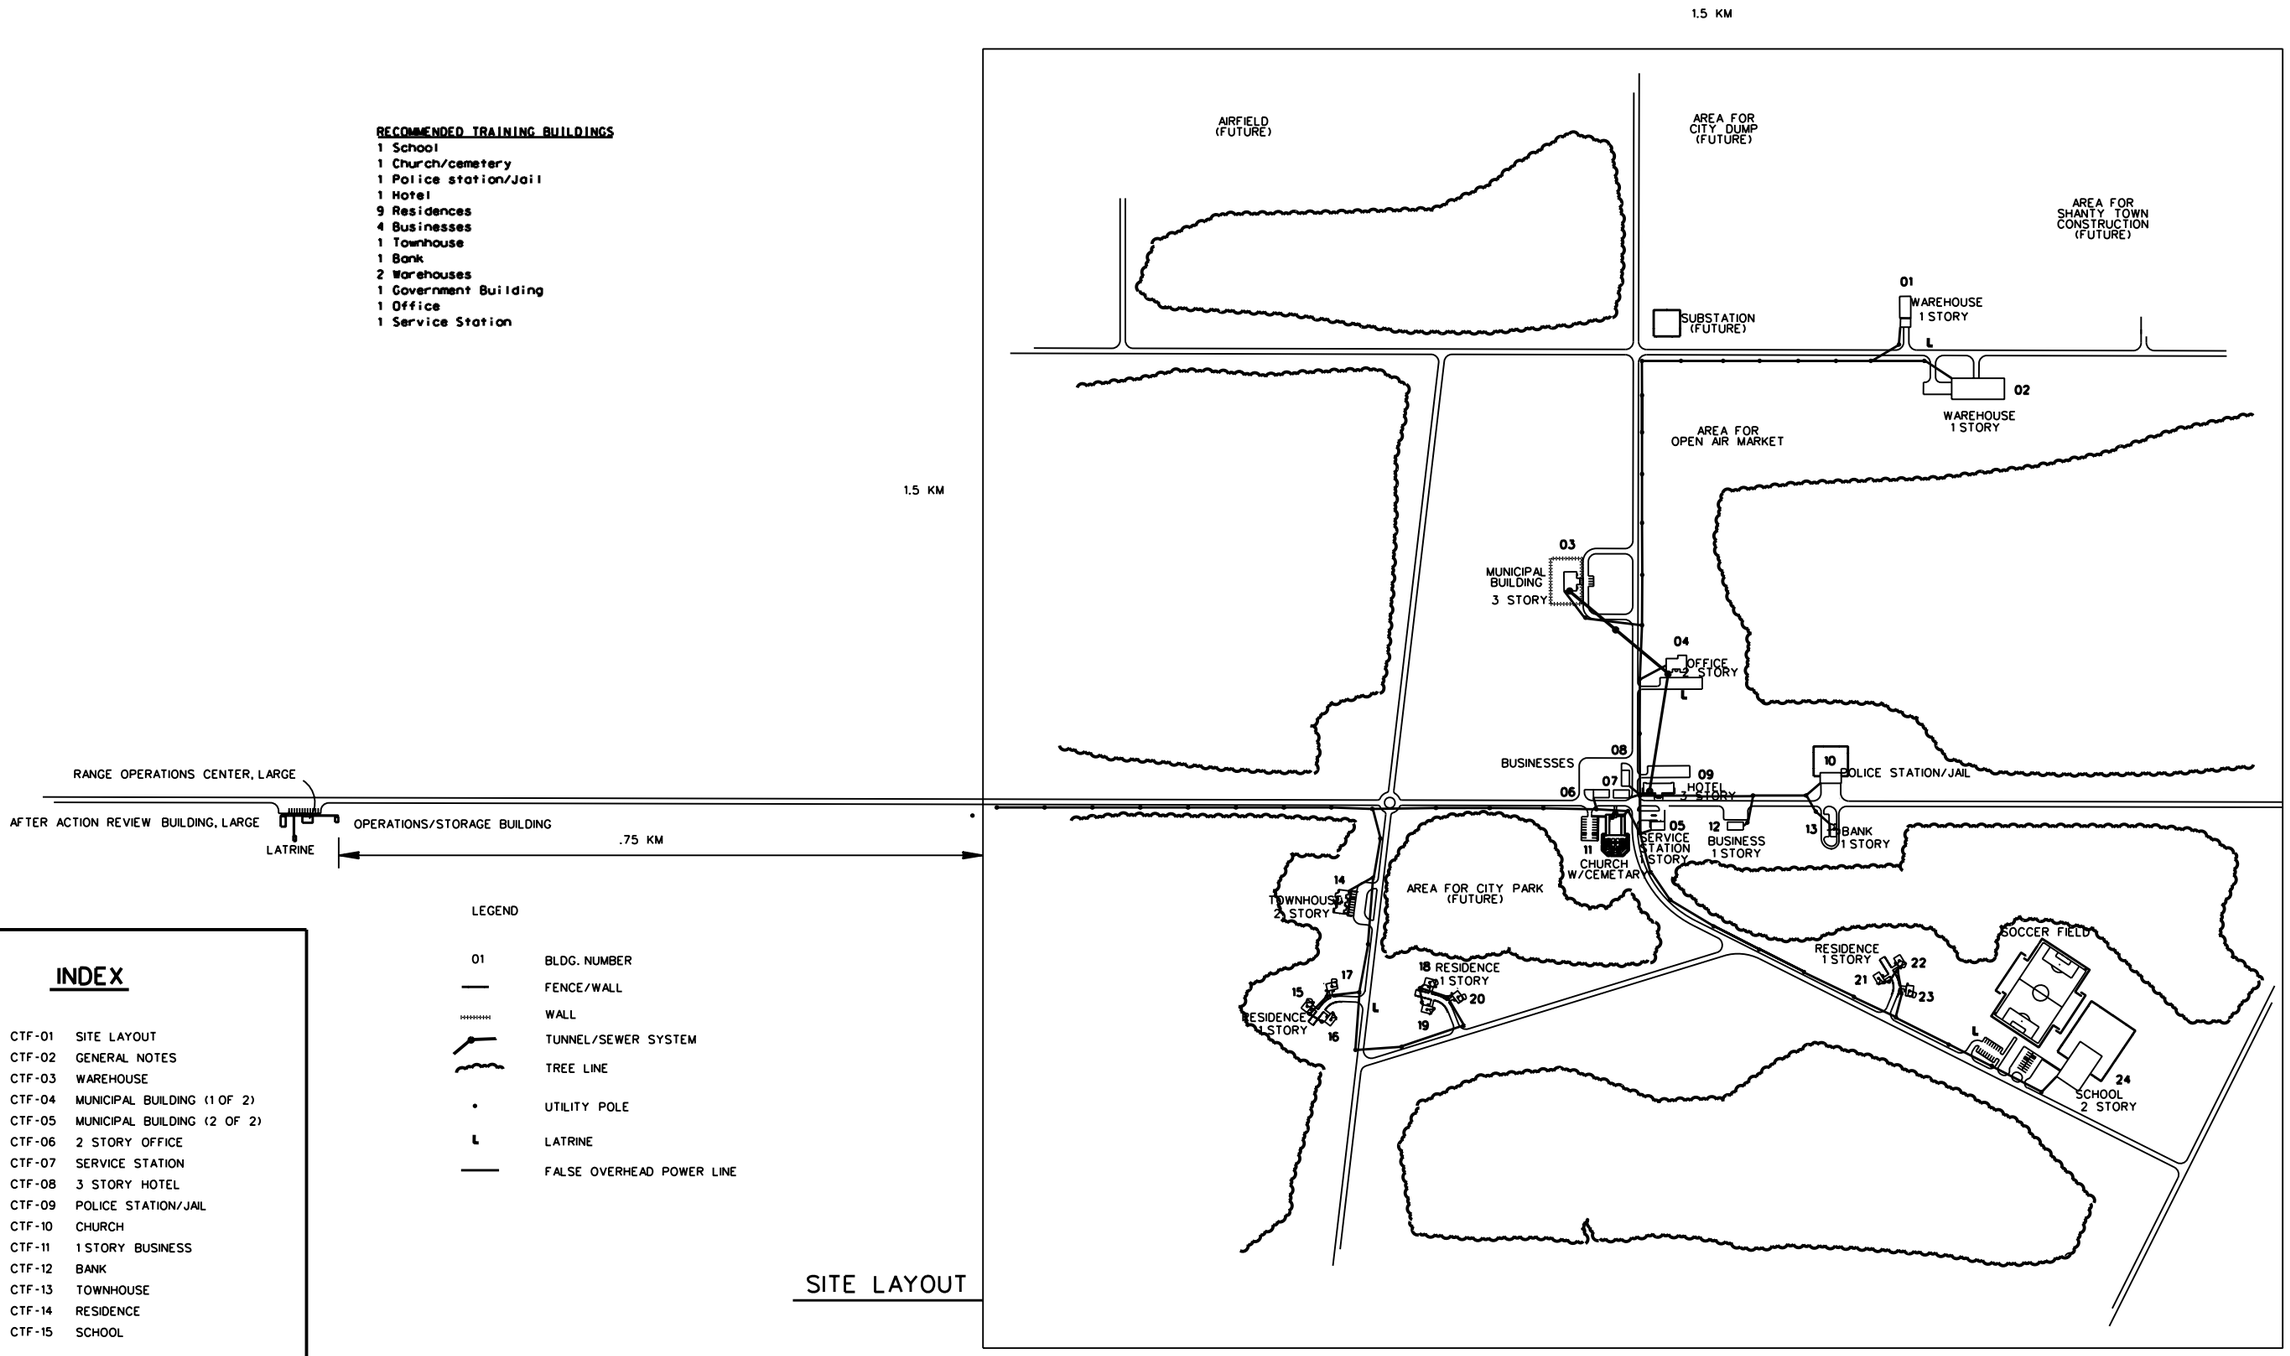

SITE LAYOUT

LEGEND

01	BLDG. NUMBER
—	FENCE/WALL
	WALL
	TUNNEL/SEWER SYSTEM
	TREE LINE
•	UTILITY POLE
L	LATRINE
—	FALSE OVERHEAD POWER LINE

INDEX

CTF-01 SITE LAYOUT
CTF-02 GENERAL NOTES
CTF-03 WAREHOUSE
CTF-04 MUNICIPAL BUILDING (1 OF 2)
CTF-05 MUNICIPAL BUILDING (2 OF 2)
CTF-06 2 STORY OFFICE
CTF-07 SERVICE STATION
CTF-08 3 STORY HOTEL
CTF-09 POLICE STATION/JAIL
CTF-10 CHURCH
CTF-11 1 STORY BUSINESS
CTF-12 BANK
CTF-13 TOWNHOUSE
CTF-14 RESIDENCE
CTF-15 SCHOOL

US Army Corps of Engineers

Rev.	Description	Date	Approved

Designed by: | Date: | Rev.
Dwn by: | Ckd by: | Design file no.
Reviewed by: | Drawing code:
Submitted by: | File name: | Plot date: | Plot scale:

U. S. ARMY ENGINEERING AND SUPPORT CENTER, HUNTSVILLE
HUNTSVILLE, ALABAMA

1 JUL 2008

RANGE AND TRAINING LAND PROGRAM
STANDARD DESIGN MANUAL

COLLECTIVE TRAINING FACILITY
SITE LAYOUT

Sheet reference number:
CTF-C-01