BILL OF MATERIAL				
DET. NO.	NO. REQ'D	DESCRIPTION	MAT'L	DWG. NO.
80	4	L 1-1/2"X 1-1/2"X58"LG.	1020	
81	4	L 1-1/2"X 1-1/2"X 17-1/2"LG.	1020	
82	8	3/16"X 1-1/2" F.B. 22-1/2"LG.	1020	
83	2	14 GA. SCREEN, 1/2" MESH 17"X 57-1/2"LG.	1020	
84	2	L 1-1/2"X 1-1/2"X 3/16"X5-1/4"LG.	STEEL	
85	2	CLIP, 1/4"X 1-1/2"X 2-1/2"	STEEL	
86	2	5"[6.7" 11"LG.	STEEL	
87	8	3/8"ϕ N.C. BOLTS W/ HEX. NUTS	STEEL	

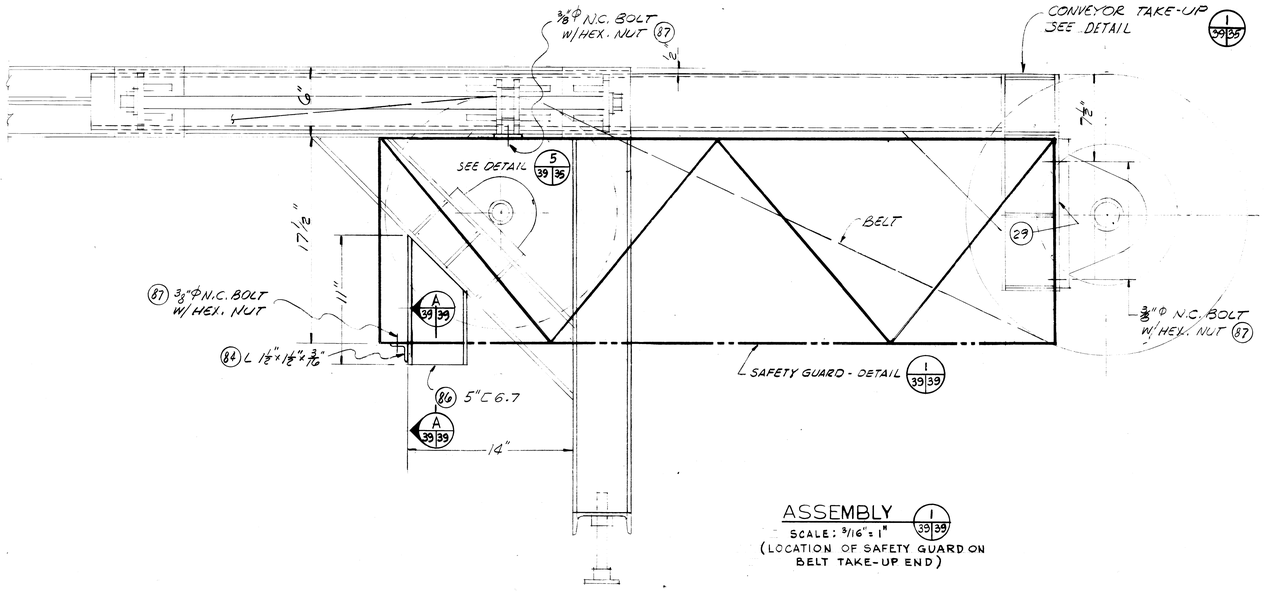

ASSEMBLY (1/39|39)
SCALE: 3/16" = 1"
(LOCATION OF SAFETY GUARD ON BELT TAKE-UP END)

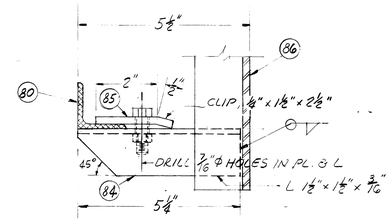

SECTION (A/39|39)
SCALE: 1/2" = 1"

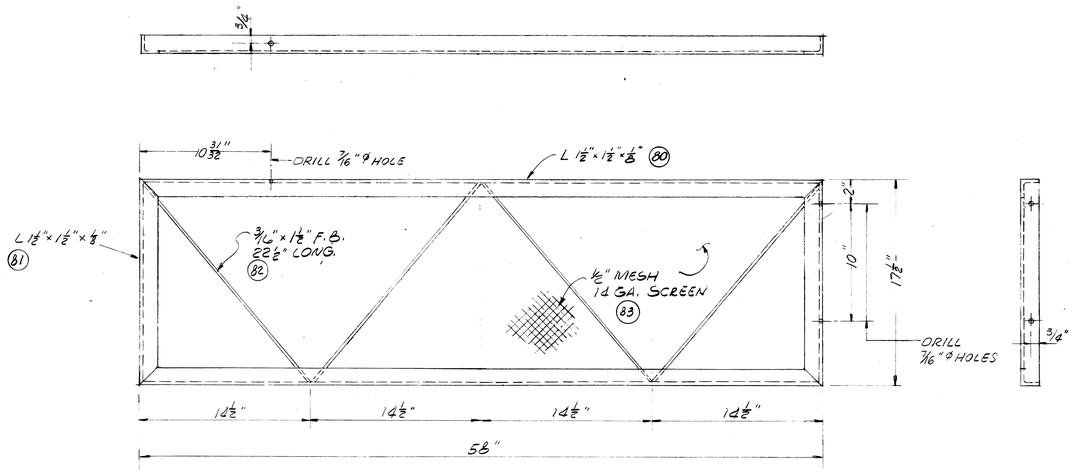

DETAIL (1/39|39)
SCALE: 3/16" = 1"

SAFETY GUARD
(2 REQ'D - ONE AS SHOWN
ONE OPPOSITE HAND)

GRAPHIC SCALES

3/16" = 1"

1/2" = 1"

SYMBOL	DESCRIPTION	DATE	APPROVAL

REVISIONS

AMMANN & WHITNEY
CONSULTING ENGINEERS
111-8TH AVENUE, NEW YORK, N.Y.

DEPARTMENT OF THE ARMY
OFFICE OF THE CHIEF OF ENGINEERS
MILITARY CONSTRUCTION - ENGINEERING DIVISION
WASHINGTON, D.C.

DRAWN BY: G.C.
TRACED BY: G.C.
CHECKED BY: M.S.A.
SUBMITTED BY: AMMANN & WHITNEY
APPROVED: CHIEF M. & P.S. BRANCH
APPROVED: CHIEF, ENGINEERING DIVISION, MIL. CONSTR. O.C.E.
APPROVED FOR
DATE:

AMMUNITION MAINTENANCE FACILITY
AMMUNITION MAINTENANCE BUILDING
POWER CONVEYOR BELT TAKE-UP GUARD

DATE: 18 JULY 1966
SCALE AS NOTED
SPEC. NO. 16-06-324-66-CE
DRAWING NUMBER 35-69-09
SHEET 39 OF 45