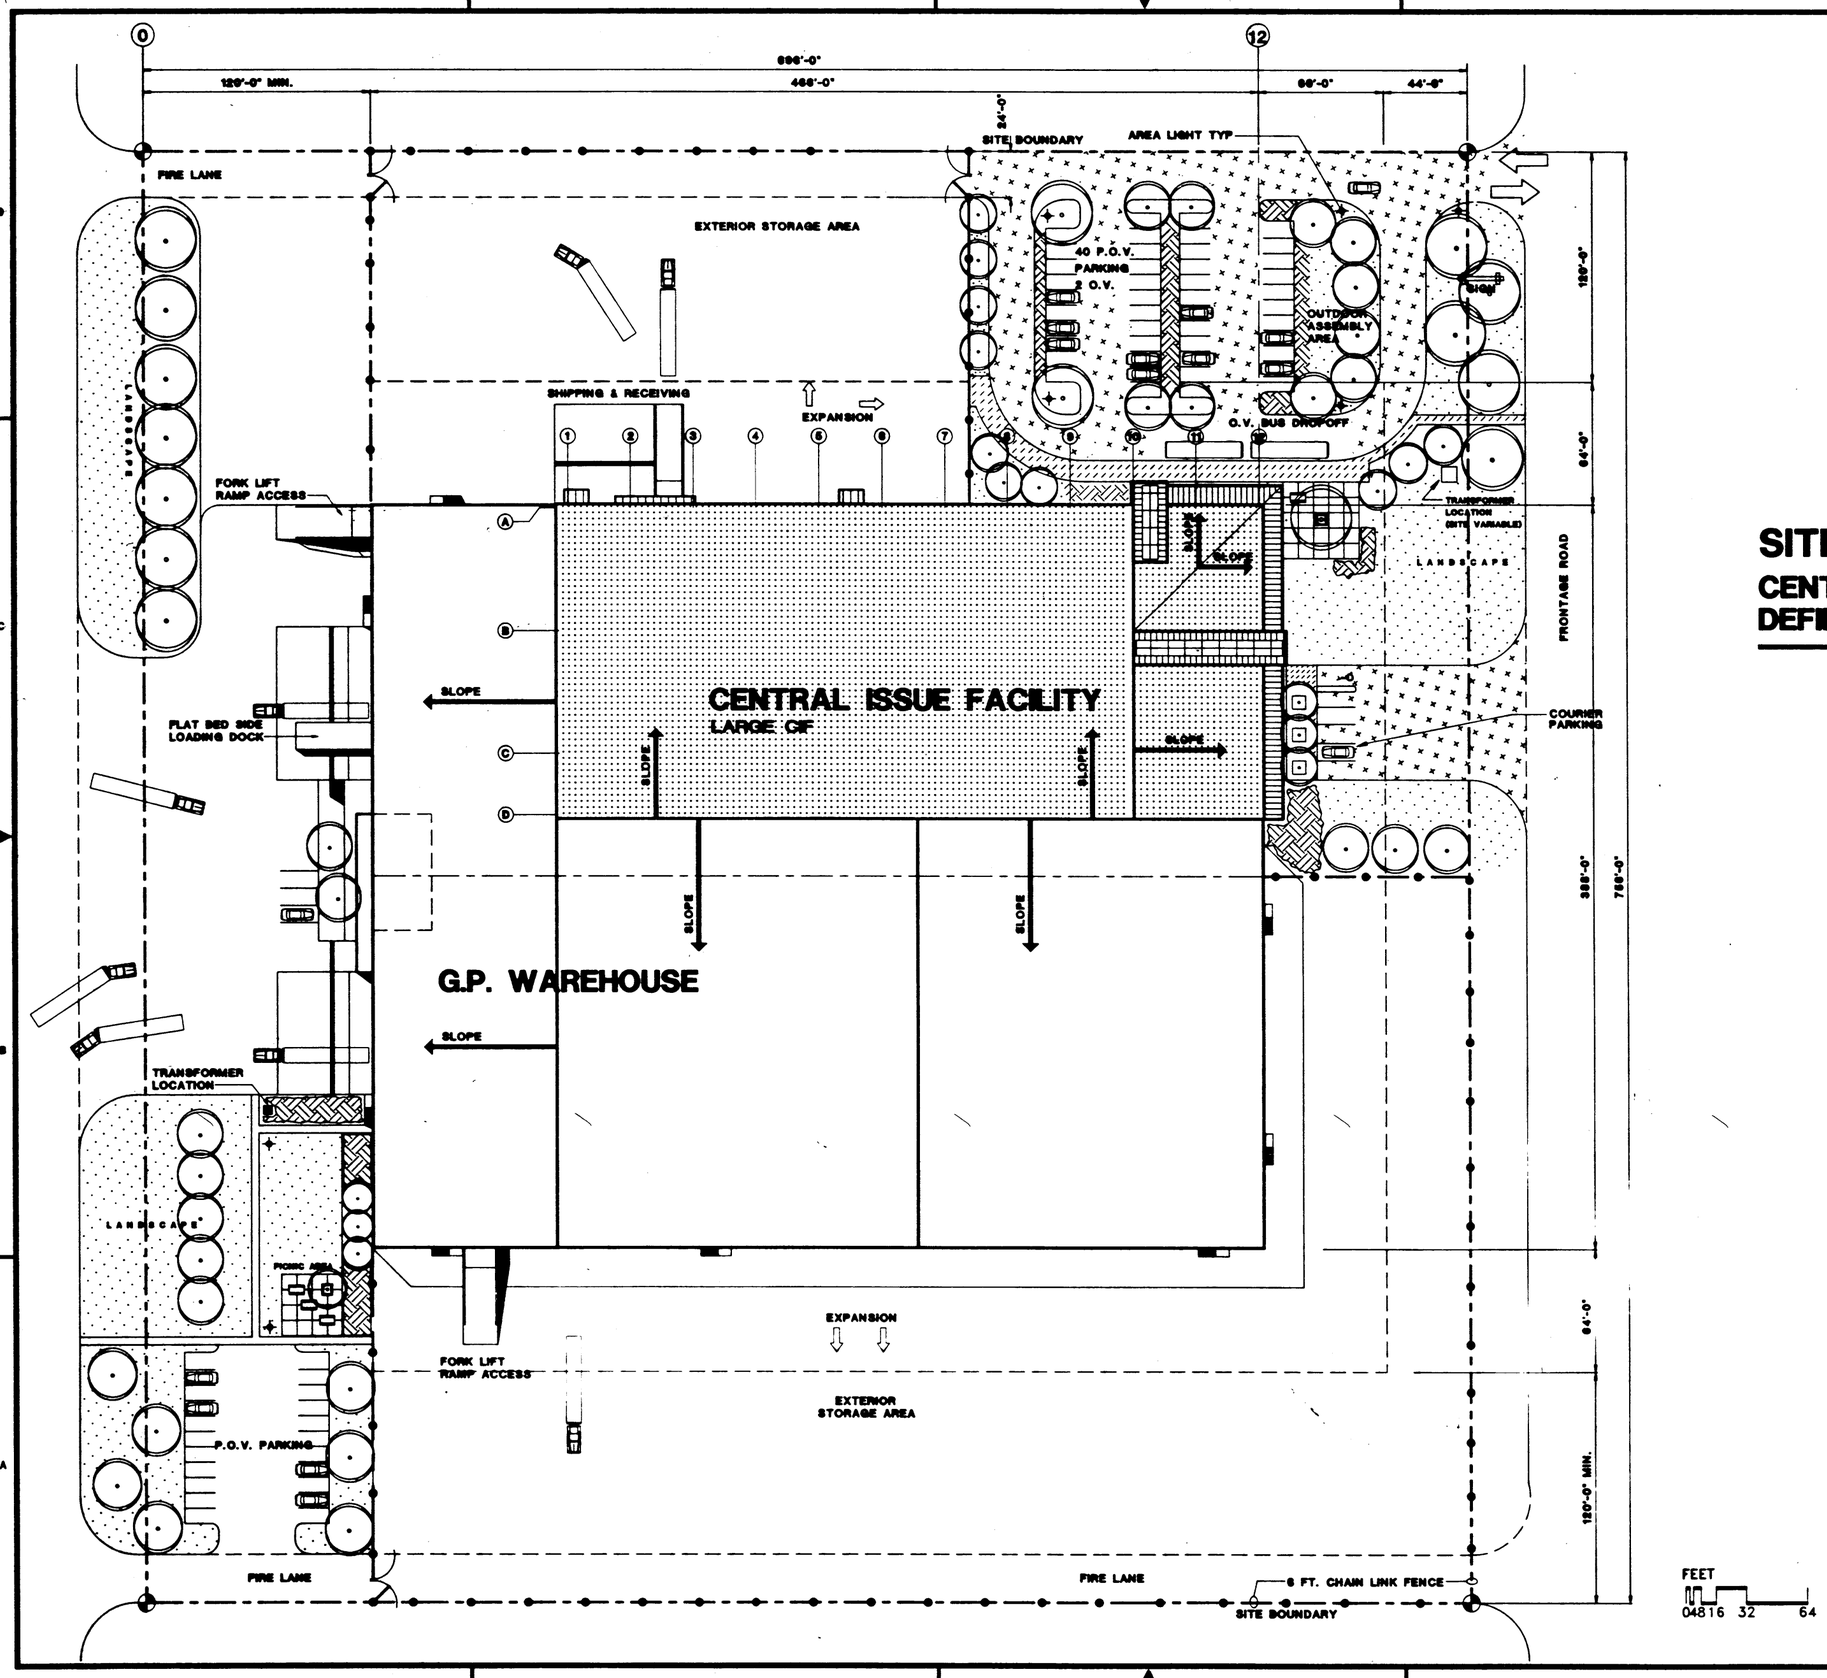

SITE PLAN - - G.P. WAREHOUSE

CENTRAL ISSUE FACILITY - (CIF)
DEFINITIVE DESIGN - - LARGE

SITE REQUIREMENTS

- LARGE CIF 527,326 SF 12.10 ACRES
- MEDIUM CIF 527,326 SF 12.10 ACRES
- SMALL CIF 477,430 SF 10.96 ACRES

LEGEND:

- ROOF SYSTEM (MIN. 1/2" PER FOOT SLOPE)
- SHEET METAL ROOFING CANOPIES
- TRANSLUCENT SKYLIGHT
- PROPERTY LINE / CORNER
- PORTLAND CEMENT CONCRETE
- ASPHALT CONCRETE PAVING
- LANDSCAPE
- LAWN

REVISIONS

SYMBOL	ZONE	DESCRIPTION	DATE	BY

THE ORB ORGANIZATION

U.S. ARMY ENGINEER DISTRICT, SEATTLE CORPS OF ENGINEERS SEATTLE, WASHINGTON

Department of the Army
Facility Standardization Program

CENTRAL ISSUE FACILITY
DEFINITIVE DESIGN
US Army Troop Support Agency

SIZE	INVITATION NO.	FILE NO.	DATE	PLATE
	DACA67-89 -C-0084	441-11-01 442-18-01	OCT 30, 1981	12
DESN.		CHK.	SHEET 12 of 13	

TSA